Name of work:- Development of secondary and tertiary drains in ward no. 04, byatarayanapura.

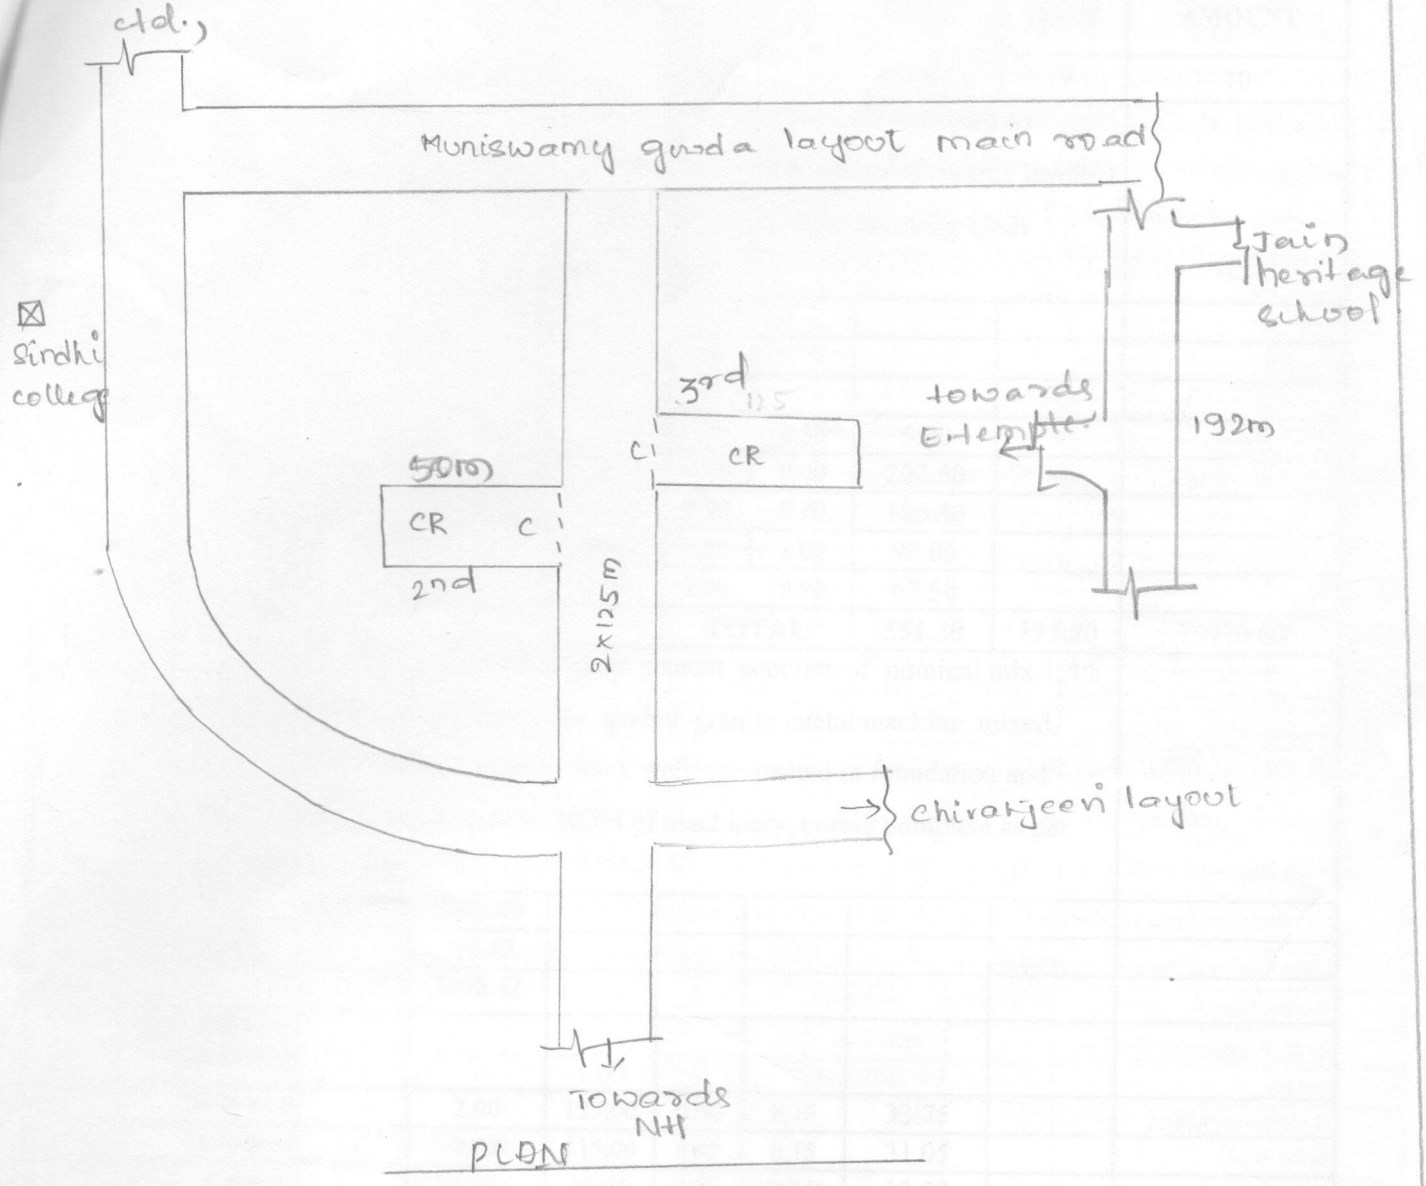

PLAN

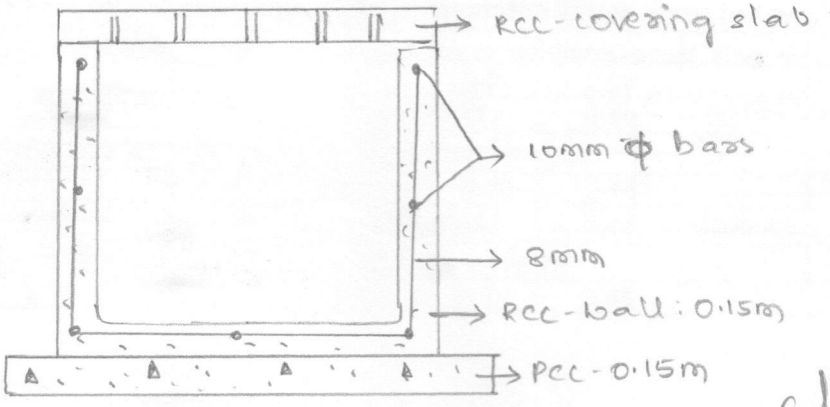

CROSSECTION OF RCC-DRAIN

Asstt. E.E.
AEE